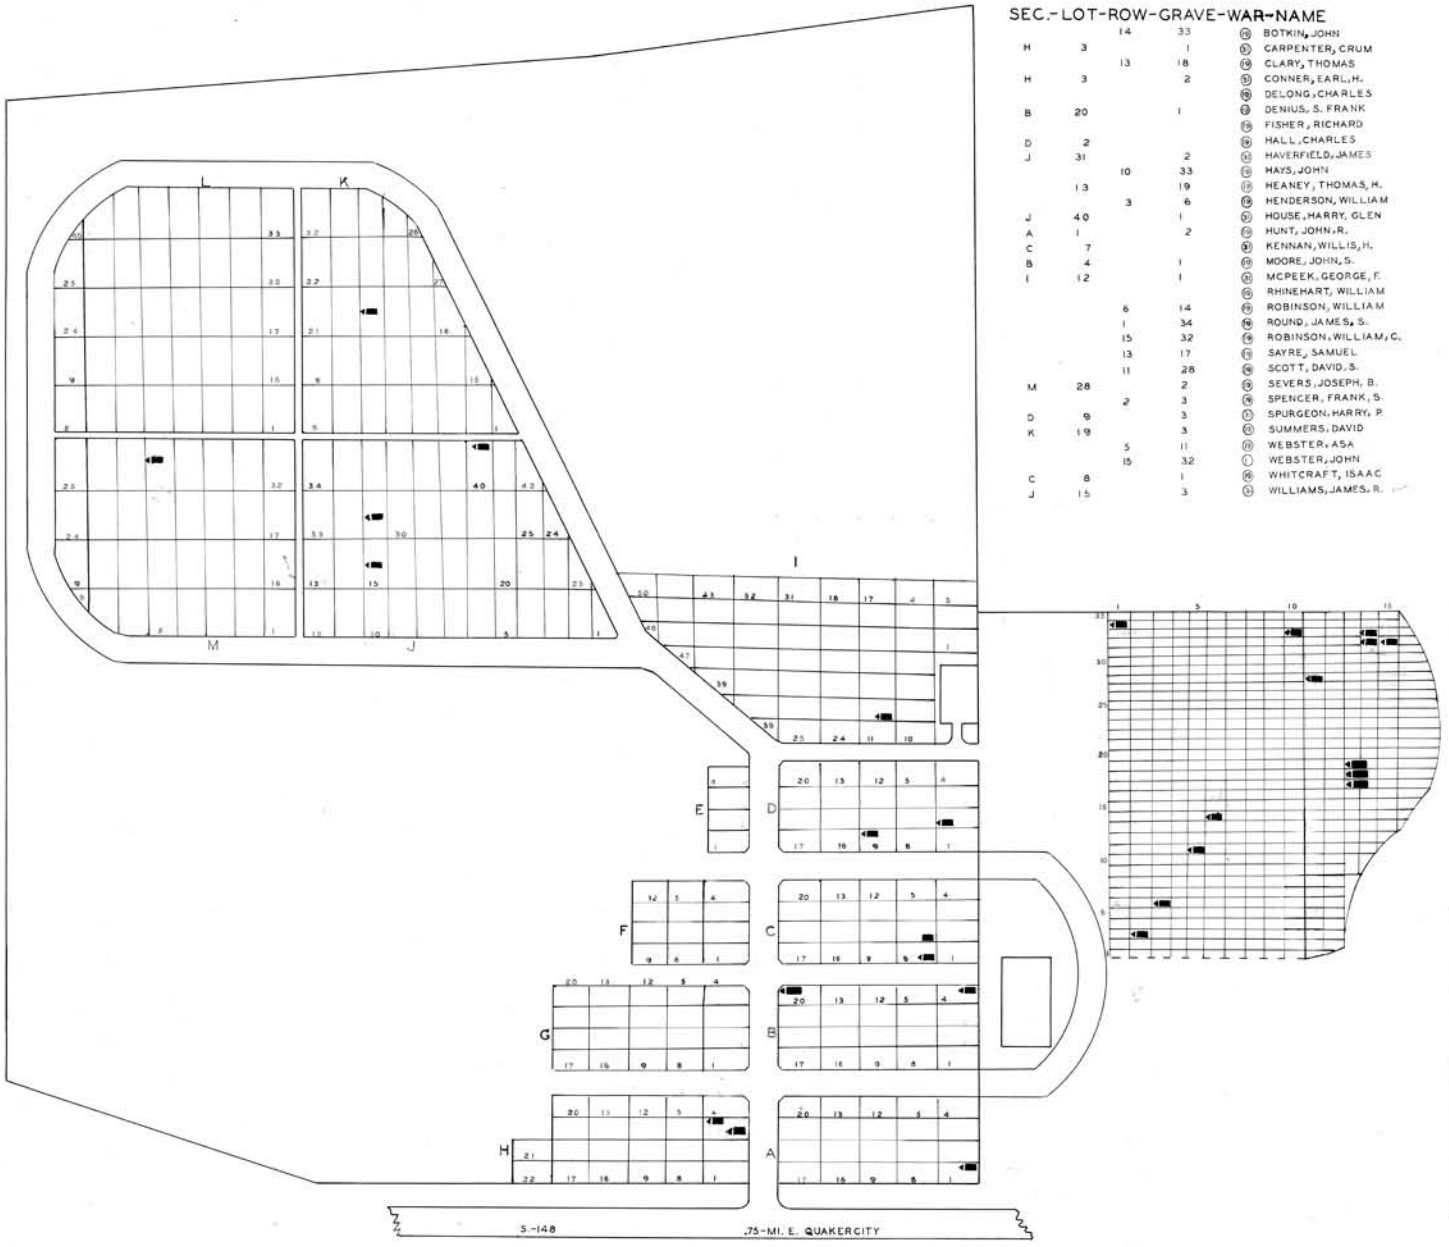

SEC.	LOT	ROW	GRAVE	WAR	NAME
		14	33	(19)	BOTKIN, JOHN
H	3		1	(51)	CARPENTER, CRUM
		13	18	(19)	CLARY, THOMAS
H	3		2	(51)	CONNER, EARL, H.
				(19)	DELONG, CHARLES
B	20		1	(1)	DENIUS, S. FRANK
				(19)	FISHER, RICHARD
D	2			(19)	HALL, CHARLES
J	31		2	(19)	HAVERFIELD, JAMES
		10	33	(19)	HAYS, JOHN
	13		19	(19)	HEANEY, THOMAS, H.
		3	6	(19)	HENDERSON, WILLIAM
J	40		1	(51)	HOUSE, HARRY, GLEN
A	1		2	(19)	HUNT, JOHN, R.
C	7			(51)	KENNAN, WILLIS, H.
B	4		1	(19)	MOORE, JOHN, S.
I	12		1	(25)	MCPEEK, GEORGE, F.
				(19)	RHINEHART, WILLIAM
		6	14	(19)	ROBINSON, WILLIAM
		1	34	(19)	ROUND, JAMES, S.
		15	32	(19)	ROBINSON, WILLIAM, C.
		13	17	(19)	SAYRE, SAMUEL
		11	28	(19)	SCOTT, DAVID, S.
M	28		2	(19)	SEVERS, JOSEPH, B.
		2	3	(19)	SPENCER, FRANK, S.
D	9		3	(51)	SPURGEON, HARRY, P.
K	19		3	(51)	SUMMERS, DAVID
		5	11	(19)	WEBSTER, ASA
		15	32	(1)	WEBSTER, JOHN
C	8		1	(19)	WHITCRAFT, ISAAC
J	15		3	(51)	WILLIAMS, JAMES, R.

N
W
E
S

FRIENDS CEMETERY

GUERNSEY CO. MILWOOD TWP.

OFFICIAL PROJECT NO. 465-42-3-467
665-42-3-232

LEGEND		HISTORY
(1)	REVOLUTIONARY	CONGRESSIONAL
(10)	WAR OF 1812	LAND GRANT
(16)	WAR WITH MEXICO	ESTABLISHED
(19)	CIVIL WAR	ABOUT 1800
(25)	SPANISH-AM. WAR	
(51)	WORLD WAR	

SCALE 30'=1" 9.00 ACRES